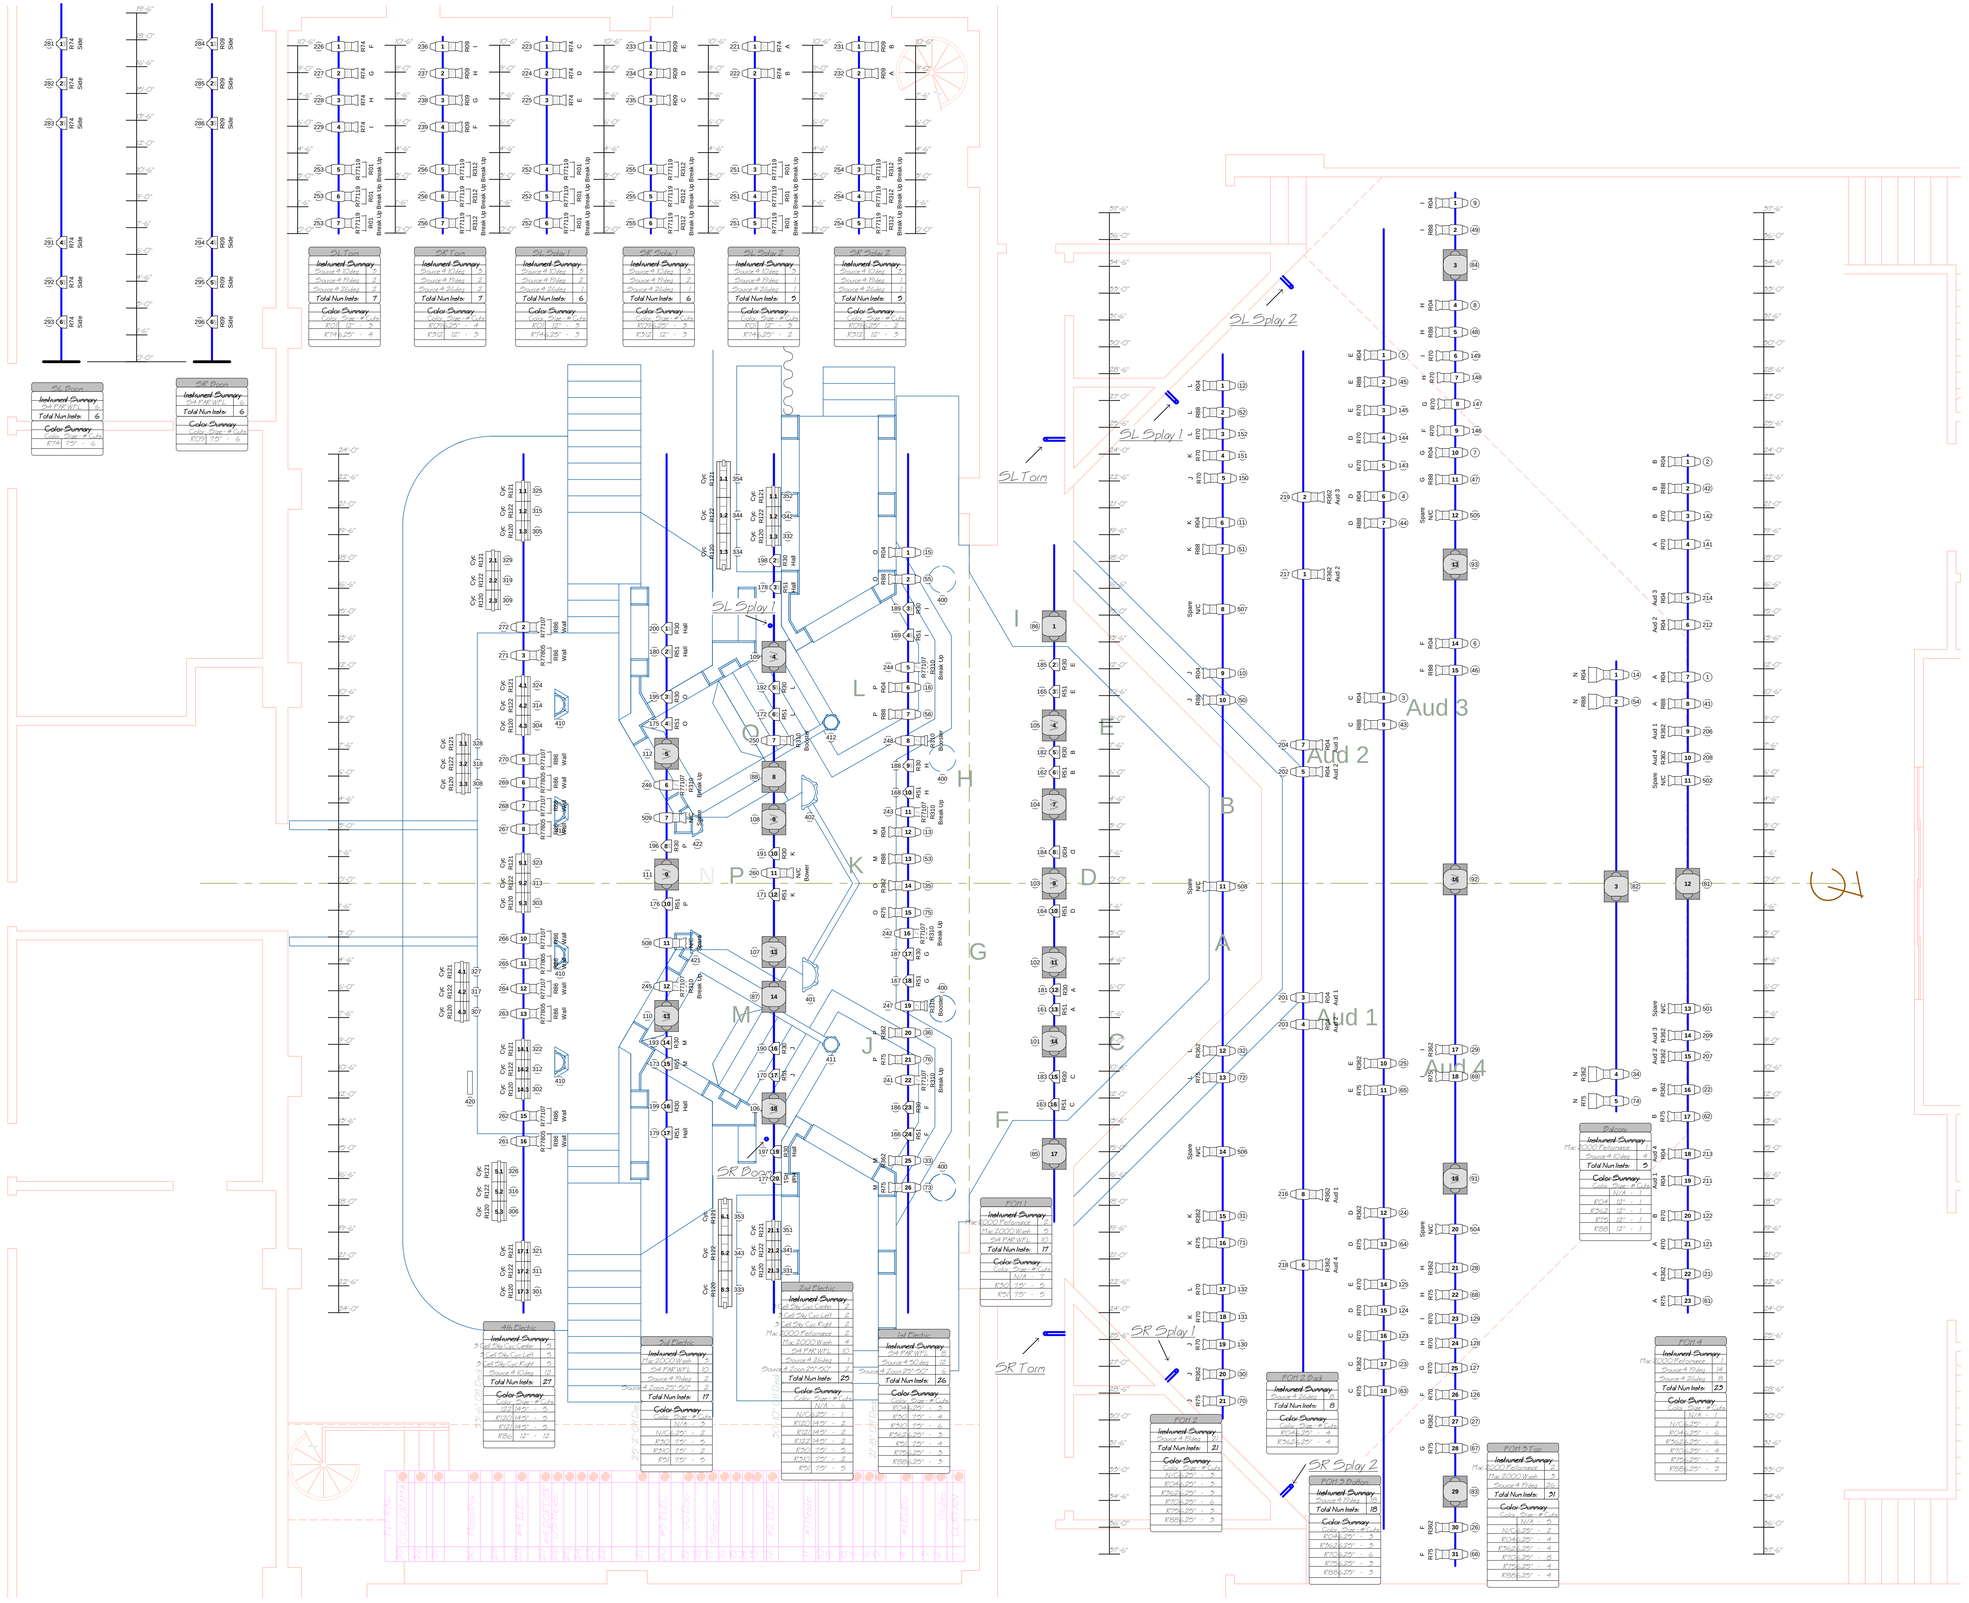

Logo:

LIGHTING DESIGNS
Casey Diers

Contact Information:

2528 County Road 5
Fremont, NE 68025
(402) 720-0476
Admin@CaseyDiers.com
www.CaseyDiers.com

Client:

Bob Mond
Stage Lighting II

Legend:

UNIT SYMBOL	UNIT TYPE	NUMER USED
	ETC Source 4 10deg	34
	ETC Source 4 19deg	91
	ETC Source 4 26deg	25
	ETC Source 4 50deg	12
	ETC Source 4 Zoom 25-50deg	10
	ETC Source 4 Par WFL	50
	Mac 2000 Performance	8
W	Mac 2000 Wash	15
	Altman 3 Cell Sky Cyc	11
	Altman 328 Boarder Light	2

Purpose
Color Media
Template
Unit Number
Channel

Disclaimer:

- This Drawing represents visual concepts, lighting fixture placement, and construction suggestions only. The designer and his associates are not qualified to determine the structural or electrical appropriateness of this design and will not assume responsibility for improper engineering, construction, rigging, handling, or use.
-The concepts, design, and documents shown are the sole and exclusive property of Casey Diers and may only be used for the project and client for which it was prepared.
-This drawing is prepared for an electrician to understand the placement of lighting fixtures only. Do not use this drawing as the olny information to locate or install scenery.

A Midsummer Night's Dream

Scale: 1/4" = 1'-0"

Date: 4/23/06

Light Plot

Designed By: Casey Diers

Drafted By: Casey Diers

Plate: 1 OF 2

Luboda Stage